BRIDGE STREET RECONSTRUCTION

City of Burlington, Wisconsin

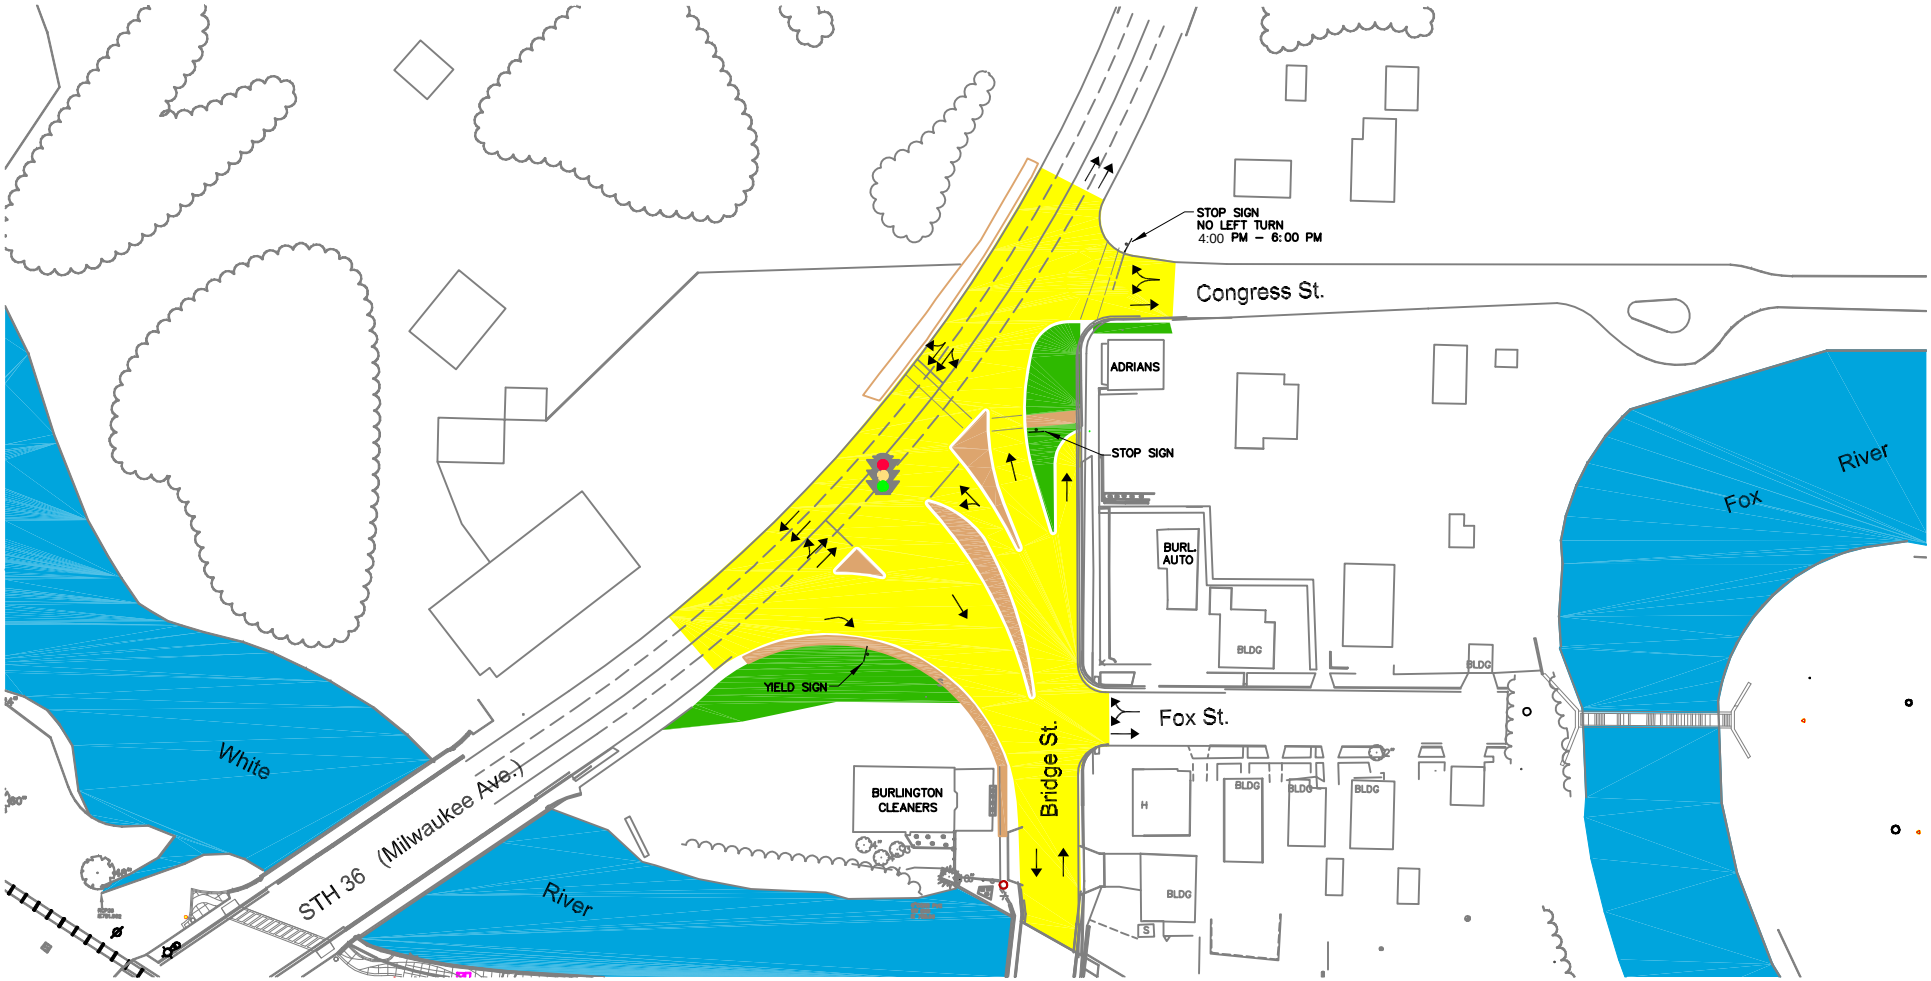

KAPUR & ASSOCIATES, INC.
CONSULTING ENGINEERS
BURLINGTON, WISCONSIN
262.767.2747

D:\BURLINGTON\035BRIDGEINT\CADDWGS\035EXHIBIT-01.DWG