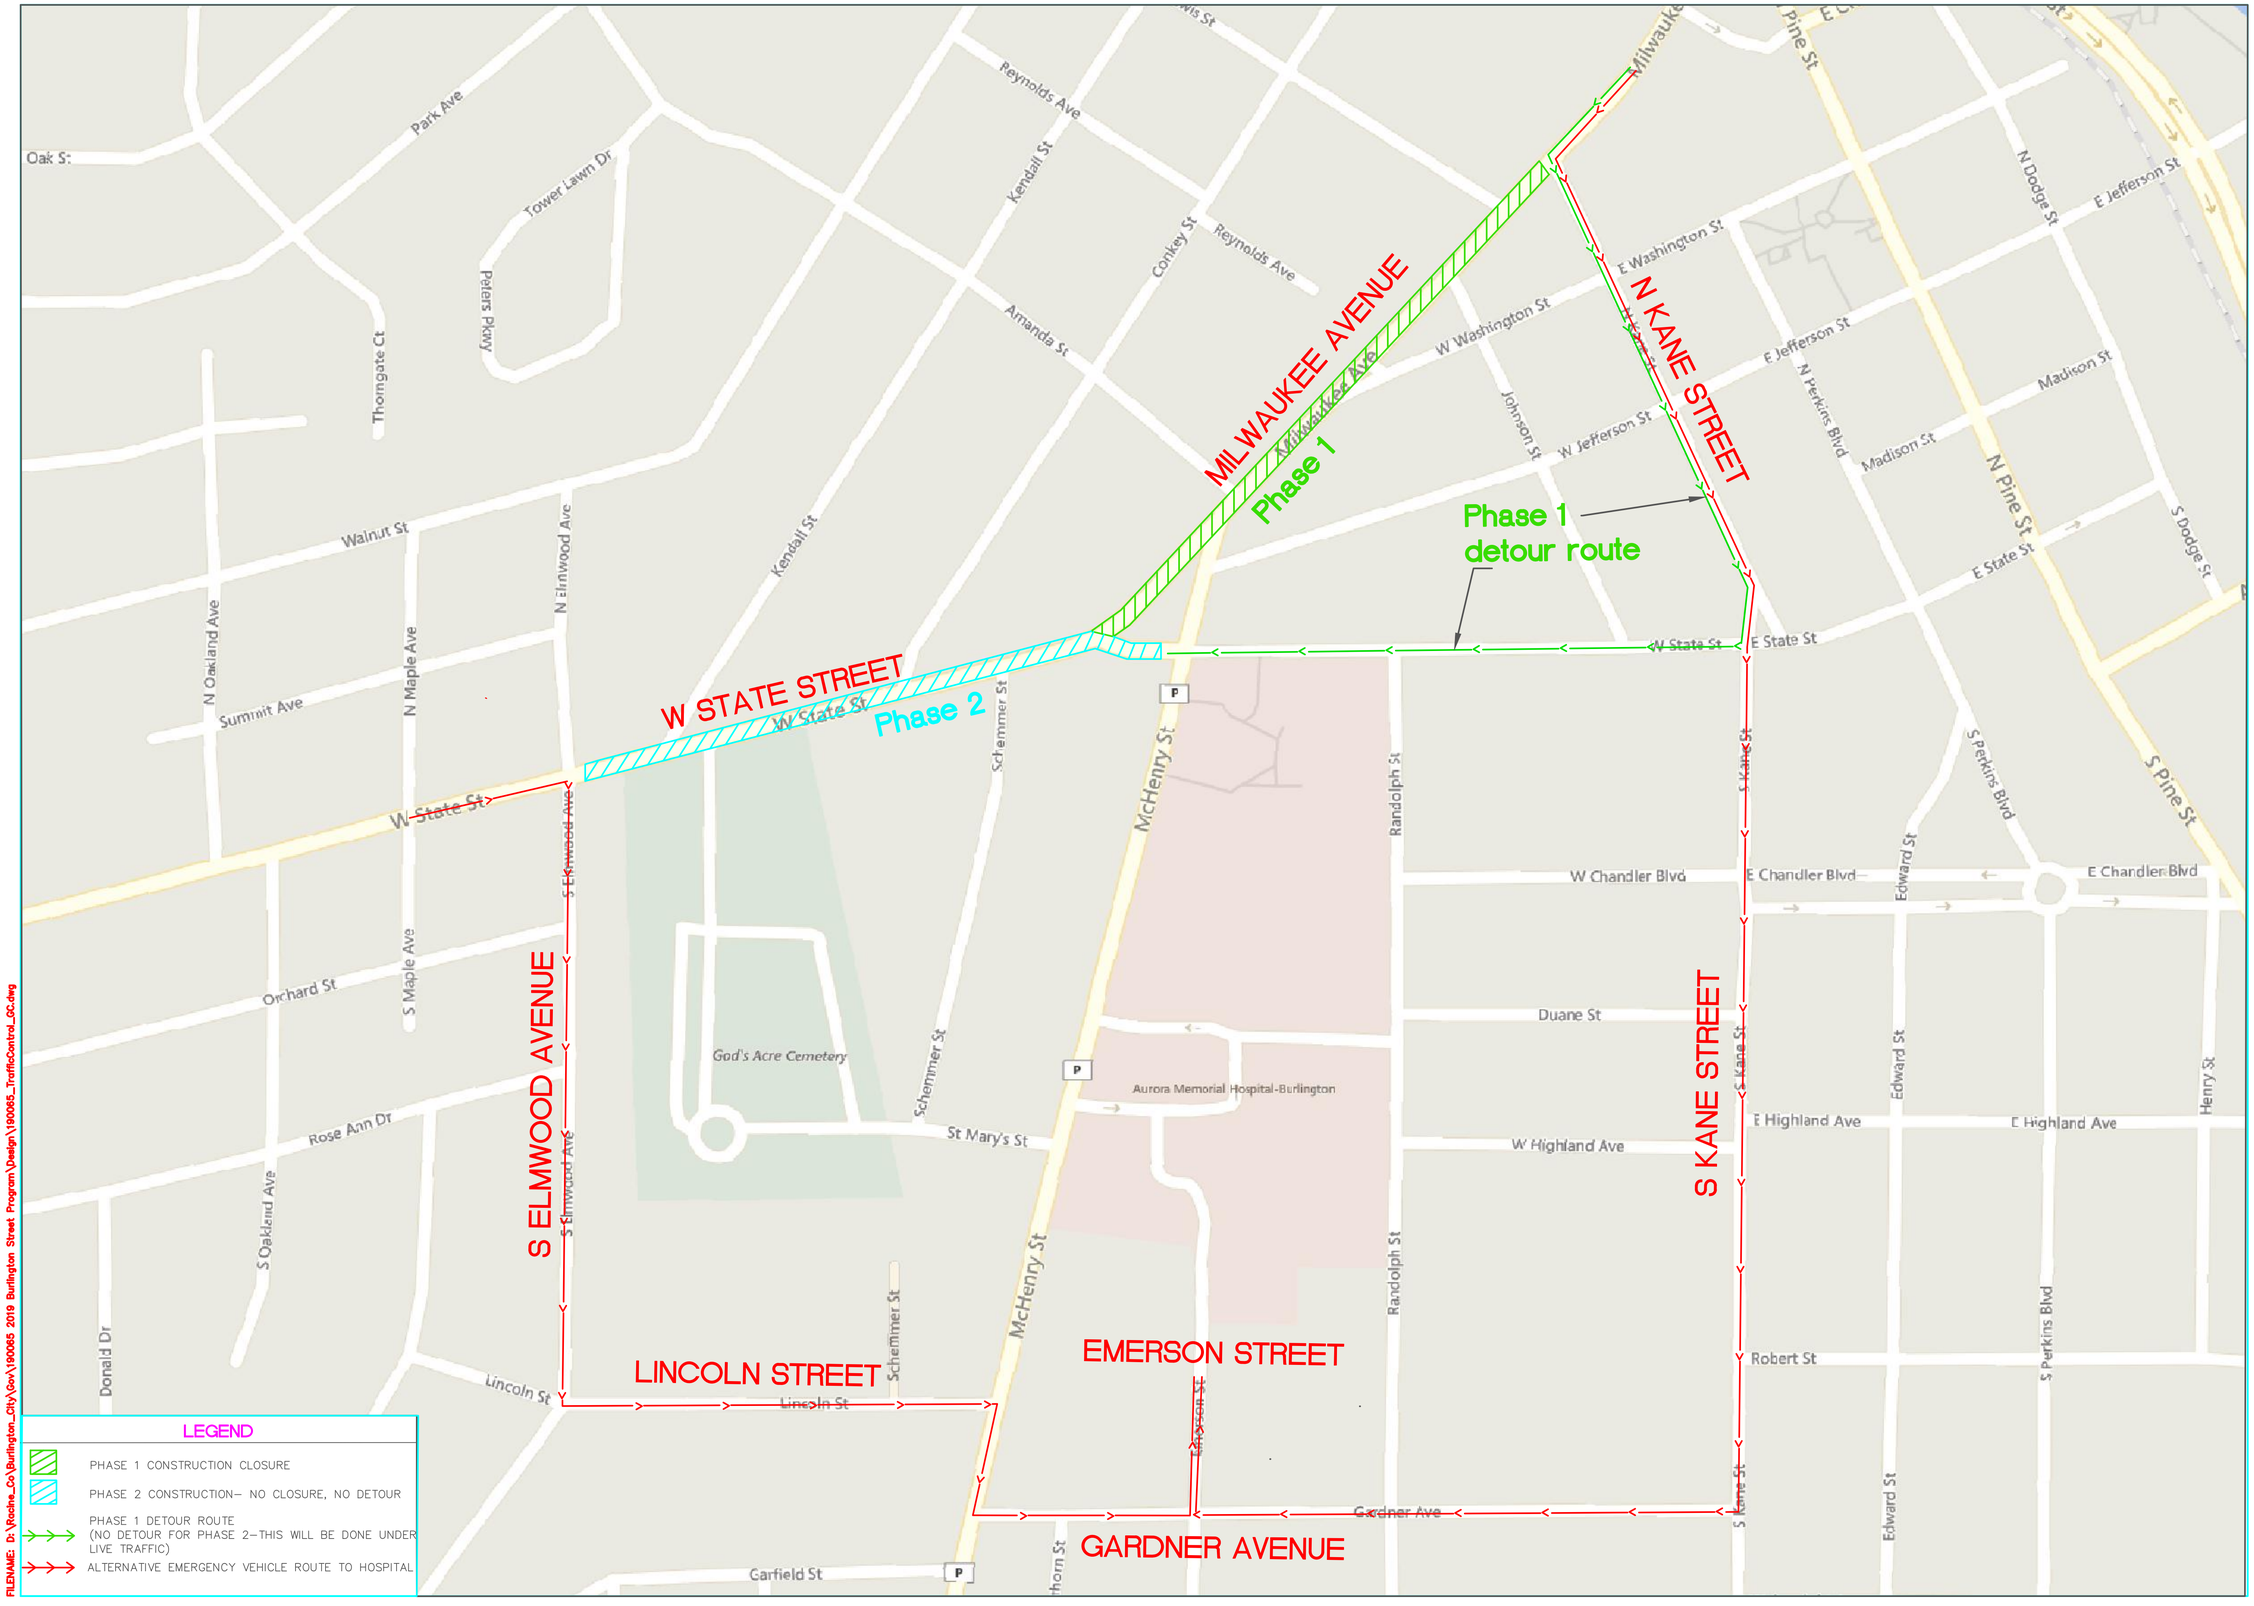

LEGEND

- PHASE 1 CONSTRUCTION CLOSURE
- PHASE 2 CONSTRUCTION– NO CLOSURE, NO DETOUR
- PHASE 1 DETOUR ROUTE (NO DETOUR FOR PHASE 2–THIS WILL BE DONE UNDER LIVE TRAFFIC)
- ALTERNATIVE EMERGENCY VEHICLE ROUTE TO HOSPITAL

FILENAME: D:\Roche_Co\Burlington_City\Gov\190065 2019 Burlington Street Program\Design\190065_TrafficControl_GC.dwg

kapur
1224 S. Pine Street
Burlington, Wisconsin
53105
kapurinc.com

PROJECT:
2019 STREET IMPROVEMENT PROGRAM

LOCATION:
CITY OF BURLINGTON, RACINE COUNTY, WISCONSIN

CLIENT:
Chocolate City USA BURLINGTON, WI

RELEASE:
CONSTRUCTION PLANS

REVISIONS:

#	DATE	DESCRIPTION

NORTH ARROW:

SCALE:
0 40' 80'
IF NOT ONE INCH ADJUST SCALE ACCORDINGLY

SEAL:

all in

SHEET:
STATE AND MILWAUKEE CLOSURE AND DETOUR

PROJECT MANAGER:	GLG
PROJECT NUMBER:	190065
DATE:	07/9/2019

SHEET NUMBER:
1